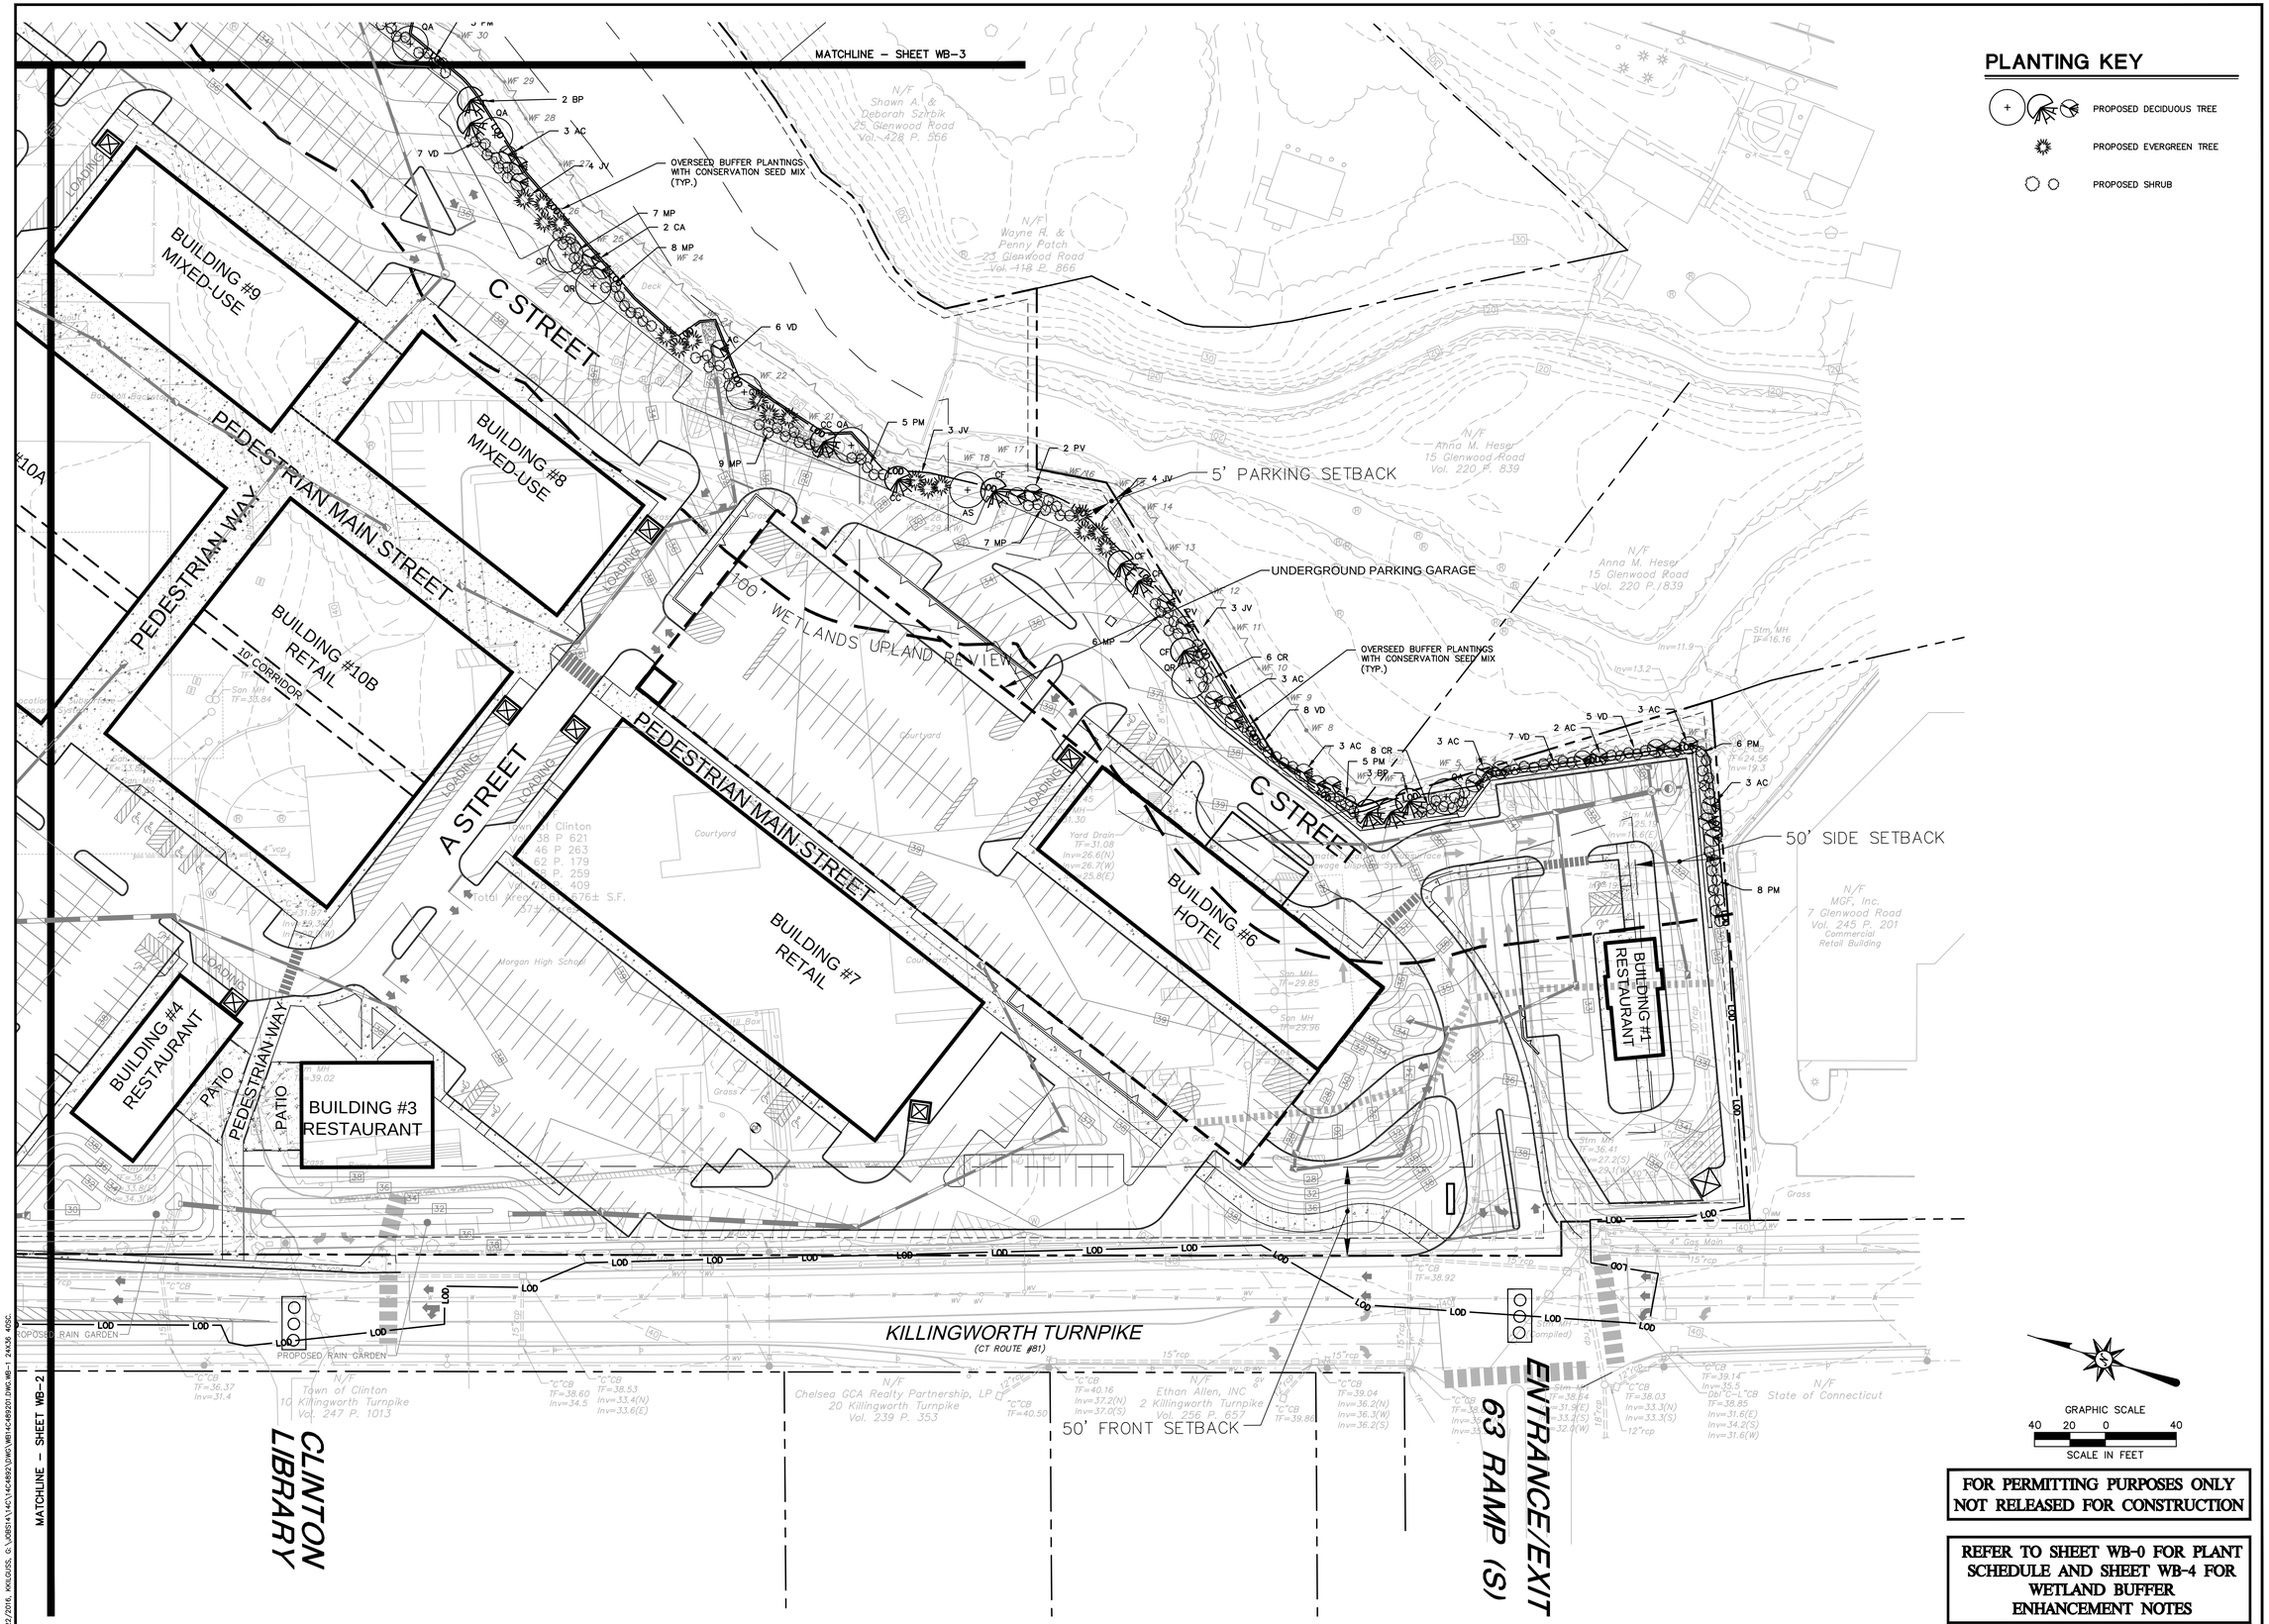

PLANTING KEY

- PROPOSED DECIDUOUS TREE
- PROPOSED EVERGREEN TREE
- PROPOSED SHRUB

FOR PERMITTING PURPOSES ONLY NOT RELEASED FOR CONSTRUCTION

REFER TO SHEET WB-0 FOR PLANT SCHEDULE AND SHEET WB-4 FOR WETLAND BUFFER ENHANCEMENT NOTES

BL Companies
ARCHITECTURE
ENGINEERING
ENVIRONMENTAL
LAND SURVEYING

355 Research Parkway
Meriden, CT 06450
(203) 630-1406
(203) 630-2615 Fax

STATE OF CONNECTICUT
WAYNE E. BISHOP
No. 1235
LICENSED LANDSCAPE ARCHITECT

THE VILLAGE AT MILL POND
11 KILLINGWORTH TURNPIKE
CLINTON, CONNECTICUT 06413

REVISIONS

No.	Date	Desc.
1.	1/22/16	GENERAL REVISION

Designed	WEV
Drawn	WEV
Checked	---
Approved	---
Scale	1"=40'
Project No.	14C4892
Date	1/4/16

CAD File: WB14C489201

Title
WETLAND BUFFER ENHANCEMENT PLAN

Sheet No.
WB-1

Xref (s): ; XY14C489201 ; Xc14C489201 ; BD14C489202-24x36 ; XC14C489202 ; XC14C489203 ; XL14C489202

1/22/2016, KKILGUSS, G:\JOBS\14\14C\14C4892\DWG\WB14C489201.DWG,WB-1 24X36 4OSC.

©2016 BL COMPANIES, INC. THESE DRAWINGS SHALL NOT BE UTILIZED BY ANY PERSON, FIRM OR CORPORATION WITHOUT THE SPECIFIC WRITTEN PERMISSION OF BL COMPANIES.