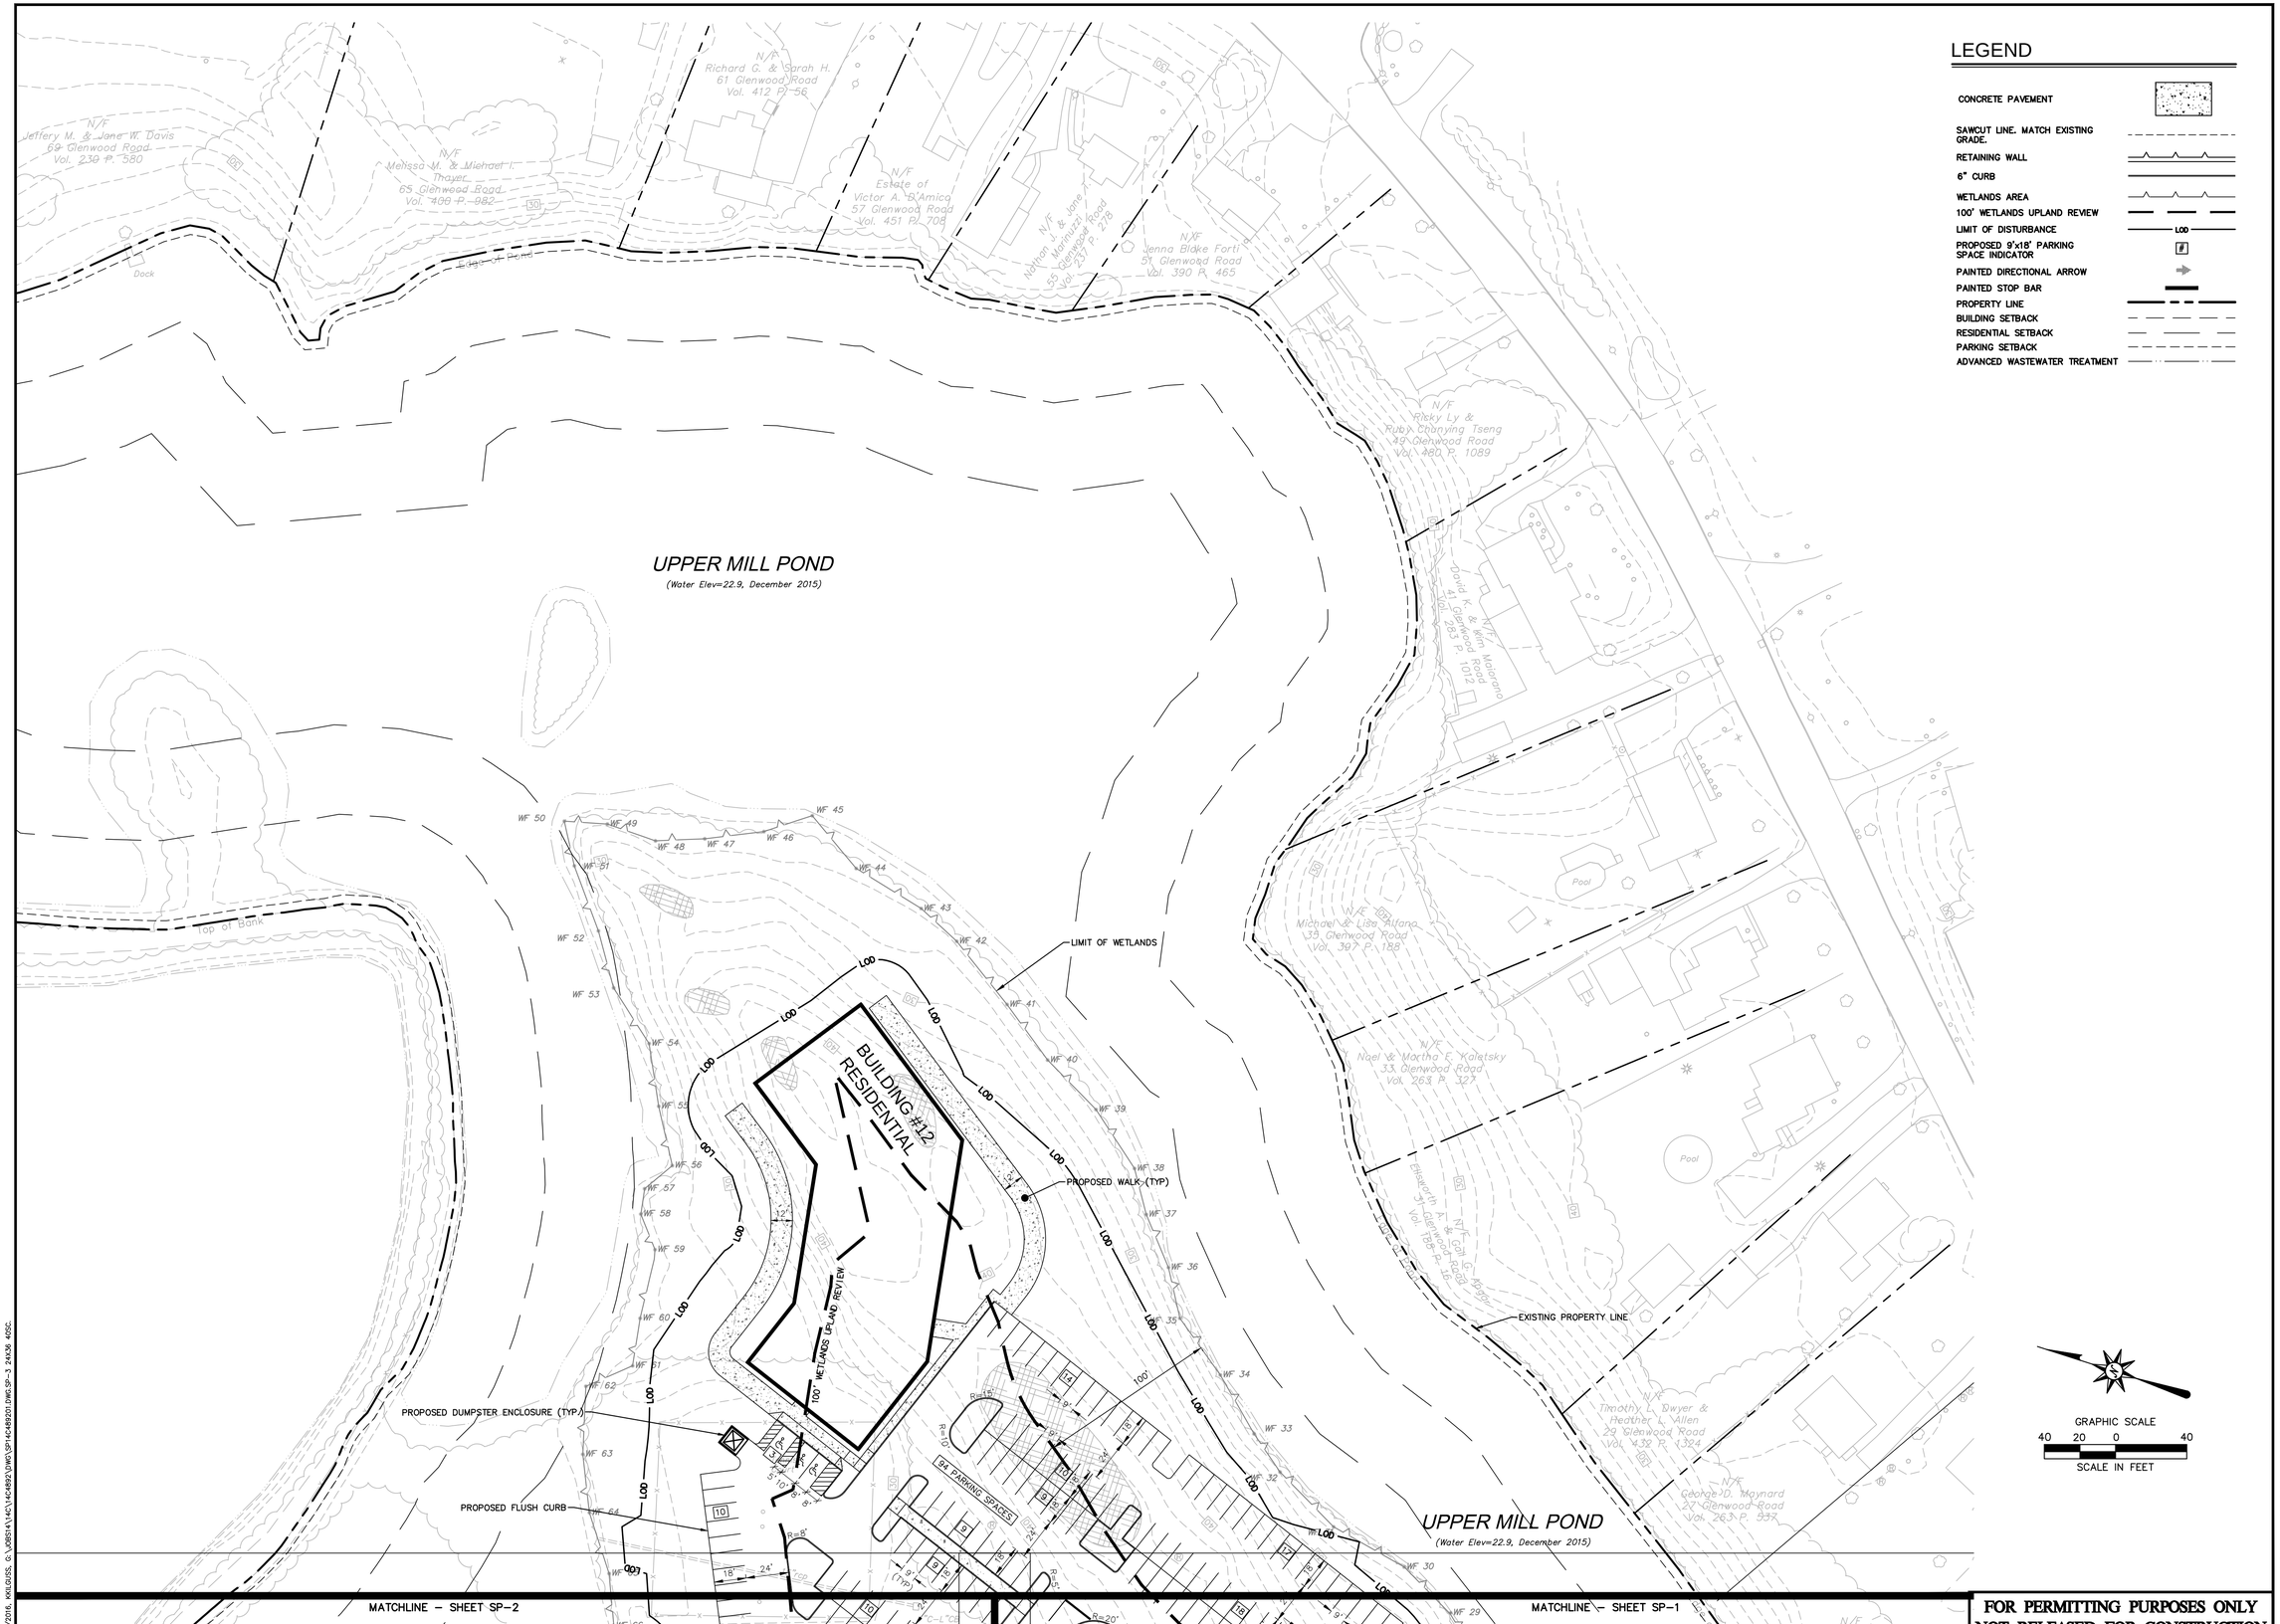

LEGEND

CONCRETE PAVEMENT	
SAWCUT LINE. MATCH EXISTING GRADE.	
RETAINING WALL	
6" CURB	
WETLANDS AREA	
100' WETLANDS UPLAND REVIEW	
LIMIT OF DISTURBANCE	LOD
PROPOSED 9'x18' PARKING SPACE INDICATOR	#
PAINTED DIRECTIONAL ARROW	
PAINTED STOP BAR	
PROPERTY LINE	
BUILDING SETBACK	
RESIDENTIAL SETBACK	
PARKING SETBACK	
ADVANCED WASTEWATER TREATMENT	

FOR PERMITTING PURPOSES ONLY
NOT RELEASED FOR CONSTRUCTION

BL Companies
ARCHITECTURE
ENGINEERING
ENVIRONMENTAL
LAND SURVEYING

355 Research Parkway
Meriden, CT 06450
(203) 630-1406
(203) 630-2615 Fax

STATE OF CONNECTICUT
MICHELLE M. CARLSON
No.20951
LICENSED
PROFESSIONAL ENGINEER

THE VILLAGE AT MILL POND
11 KILLINGWORTH TURNPIKE
CLINTON, CONNECTICUT 06413

REVISIONS

No.	Date	Desc.
1.	1/22/16	GENERAL REVISION

Designed	E.C.P.
Drawn	E.C.P.
Checked	---
Approved	M.M.C.
Scale	1"=40'
Project No.	14C4892
Date	1/4/16

CAD File: SP14C489201

Title
SITE PLAN

Sheet No.
SP-3

Xref (s): ; XY14C489201 ; Xc14C489201 ; BD14C489202-24x36

1/22/2016, KKILGUSS, G:\JOBS14\14C\14C4892\DWG\SP14C489201.DWG,SP-3 24X36 40SC.

©2016 BL COMPANIES, INC. THESE DRAWINGS SHALL NOT BE UTILIZED BY ANY PERSON, FIRM OR CORPORATION WITHOUT THE SPECIFIC WRITTEN PERMISSION OF BL COMPANIES.