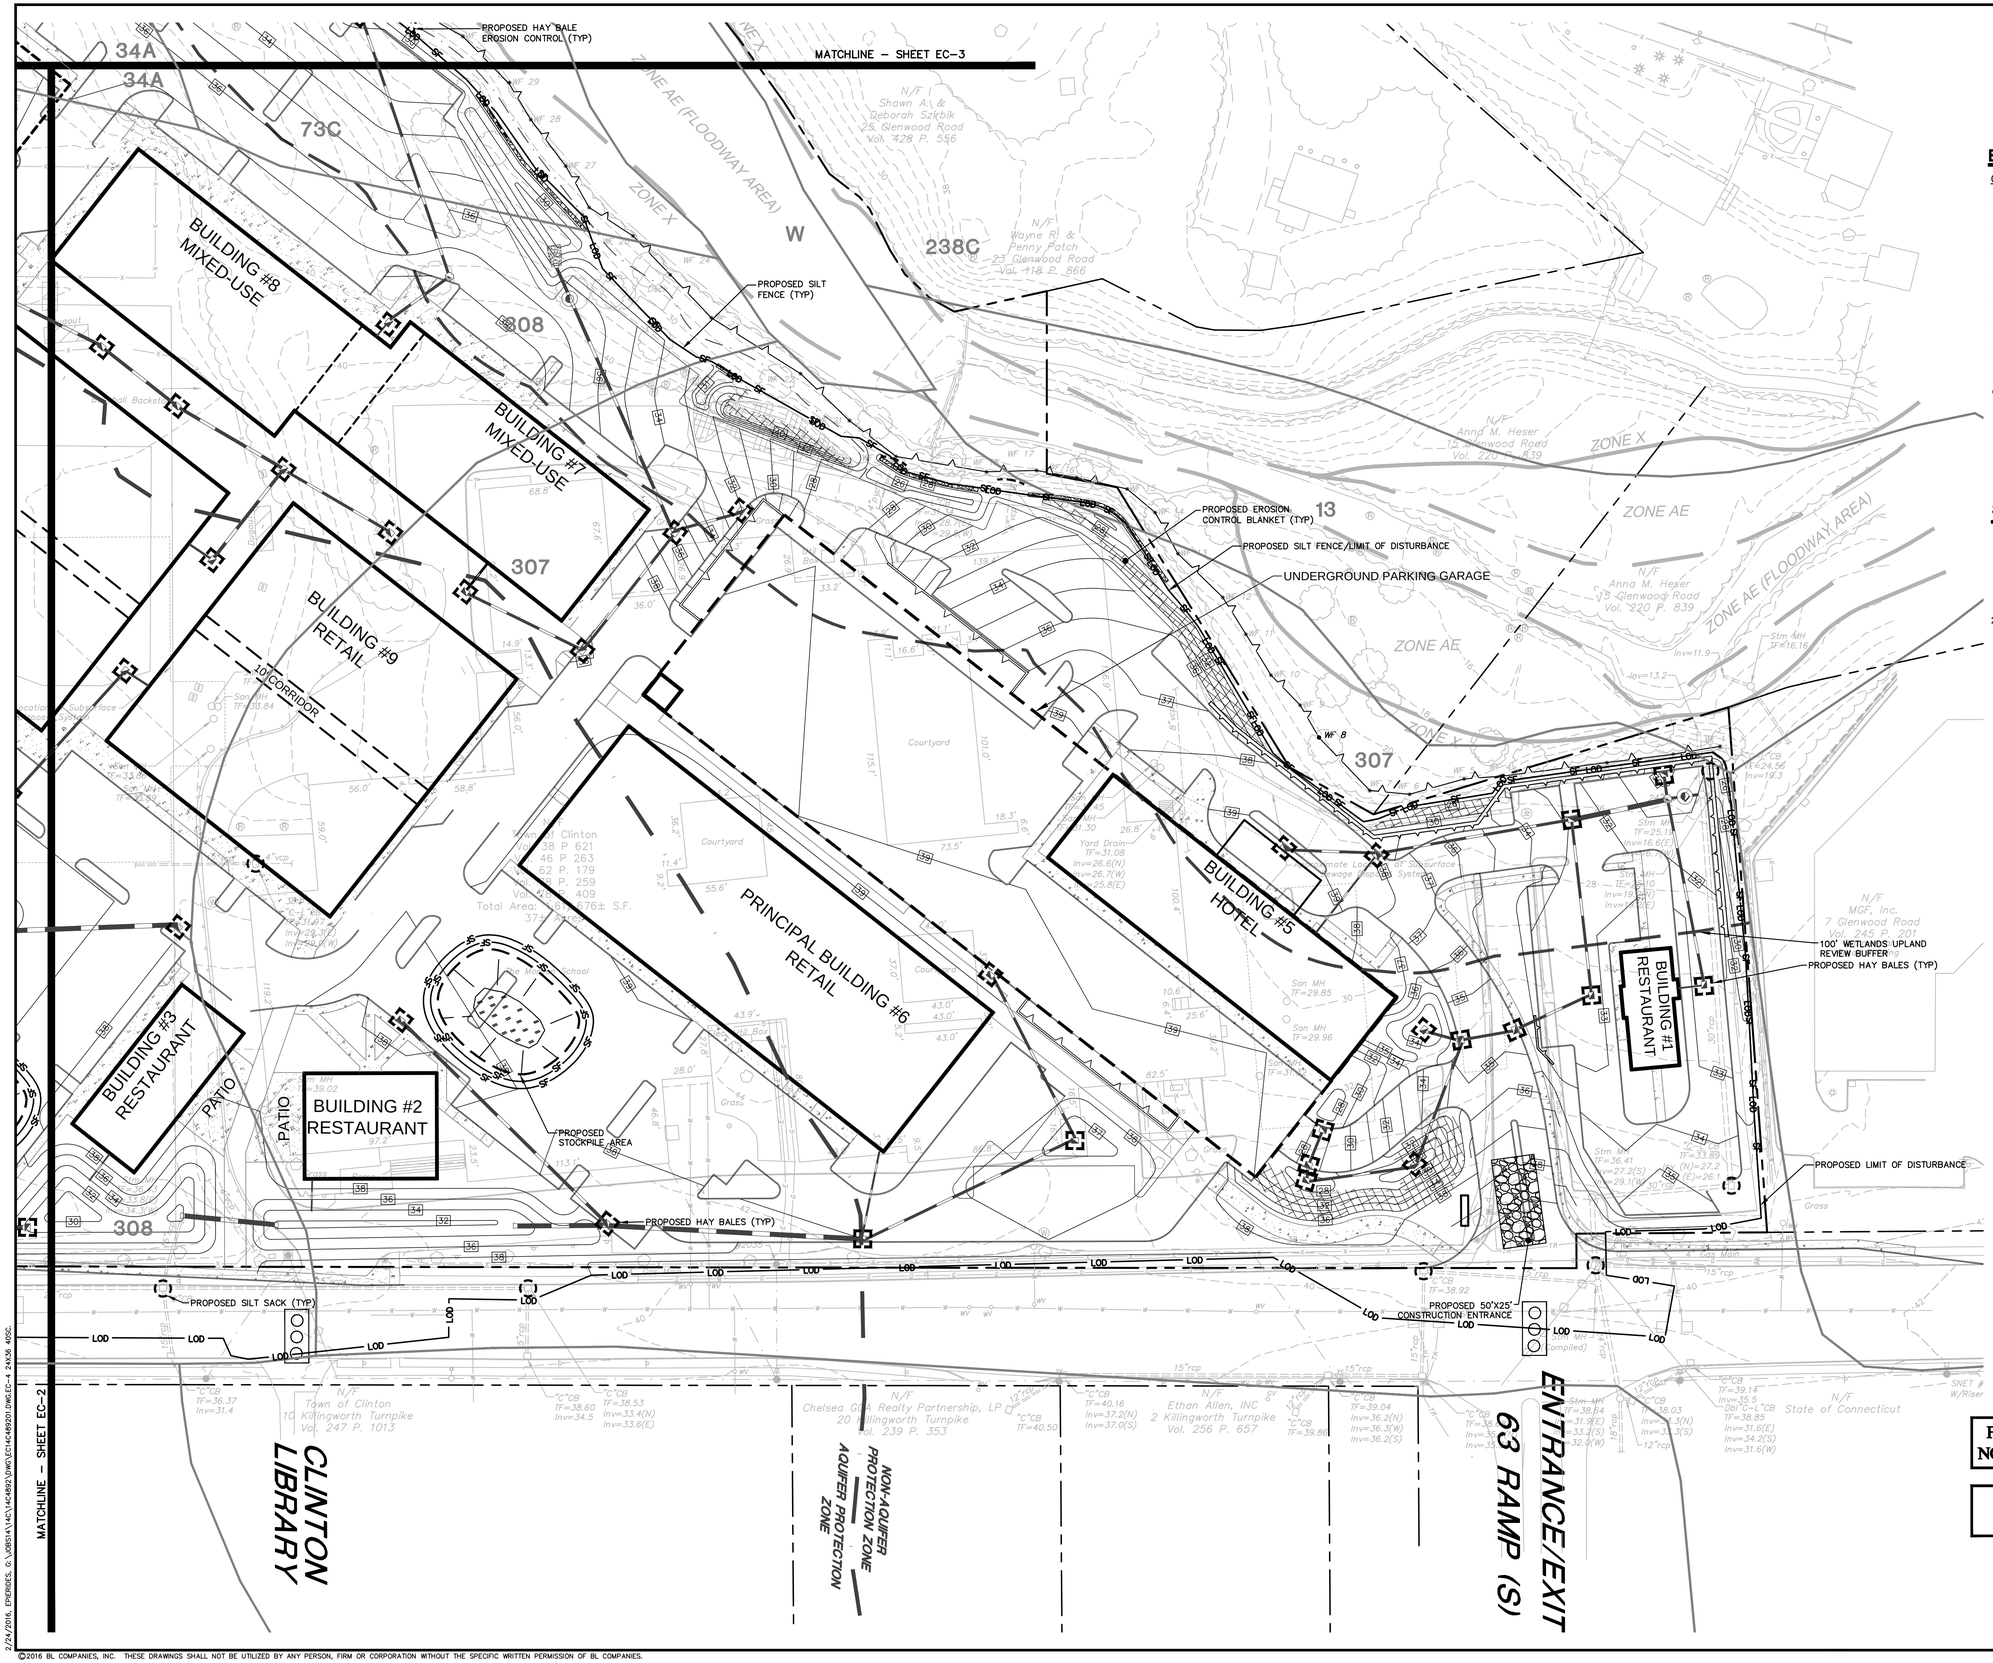

EROSION CONTROL LEGEND

CONTROL MEASURE	ILLUSTRATION
HAY BALES AT CATCH BASINS	
HAY BALE EROSION CONTROL	
SILT SACKS AT CATCH BASINS	
SEDIMENT CHECK DAM	
DIVERSION SWALE	
SILT FENCE	SF
LIMIT OF DISTURBANCE LINE	LOD
CONSTRUCTION ENTRANCE	
STOCKPILE AREA WITH DOUBLE ROW SILT FENCE OR SINGLE ROW WOOD CHIP BERM WITH HAY BALES	

SOIL TYPES

13–WALPOLE SANDY LOAM, 0 TO 3 PERCENT SLOPES
18–CATDEN FREETOWN SOILS, 0 TO 2 PERCENT SLOPES
23A–SUDBURY SANDY LOAM, 0 TO 5 PERCENT SLOPES
29A–ADAWAM FINE SANDY LOAM, 0 TO 3 PERCENT SLOPES
29B–ADAWAM FINE SANDY LOAM, 3 TO 8 PERCENT SLOPES
34A–MERRIMAC FINE SANDY LOAM, 0 TO 3 PERCENT SLOPES
73C–CHARLTON–CHATFIELD COMPLEX, 3 TO 15 PERCENT SLOPES, VERY ROCKY
238C–HINCKLEY–URBAN LAND COMPLEX, 3 TO 15 PERCENT SLOPES
305–UDORTHENTS–PITS COMPLEX, GRAVELLY
307–URBAN LAND
308–UDORTHENTS, SMOOTHED
W–WATER

FOR PERMITTING PURPOSES ONLY
NOT RELEASED FOR CONSTRUCTION

REFER TO SHEET EC-7 FOR EROSION CONTROL NOTES

GRAPHIC SCALE
40 20 0 40
SCALE IN FEET

BL Companies
ARCHITECTURE
ENGINEERING
ENVIRONMENTAL
LAND SURVEYING

355 Research Parkway
Meriden, CT 06450
(203) 630-1406
(203) 630-2615 Fax

STATE OF CONNECTICUT
MICHELLE M. CARLSON
No. 20951
LICENSED PROFESSIONAL ENGINEER

THE VILLAGE AT MILL POND
11 KILLINGWORTH TURNPIKE
CLINTON, CONNECTICUT 06413

REVISIONS

No.	Date	Desc.
1.	1/22/16	GENERAL REVISION
2.	2/24/16	REVISED PER REVIEW COMMENTS

Designed	E.C.P.
Drawn	M.A.A.
Checked	M.M.C.
Approved	---
Scale	1"=40'
Project No.	14C4892
Date	1/4/16
CAD File:	EC14C489201

Title
EROSION AND SEDIMENTATION CONTROL PLAN (PHASE 2)

Sheet No.
EC-4

©2016 BL COMPANIES, INC. THESE DRAWINGS SHALL NOT BE UTILIZED BY ANY PERSON, FIRM OR CORPORATION WITHOUT THE SPECIFIC WRITTEN PERMISSION OF BL COMPANIES.