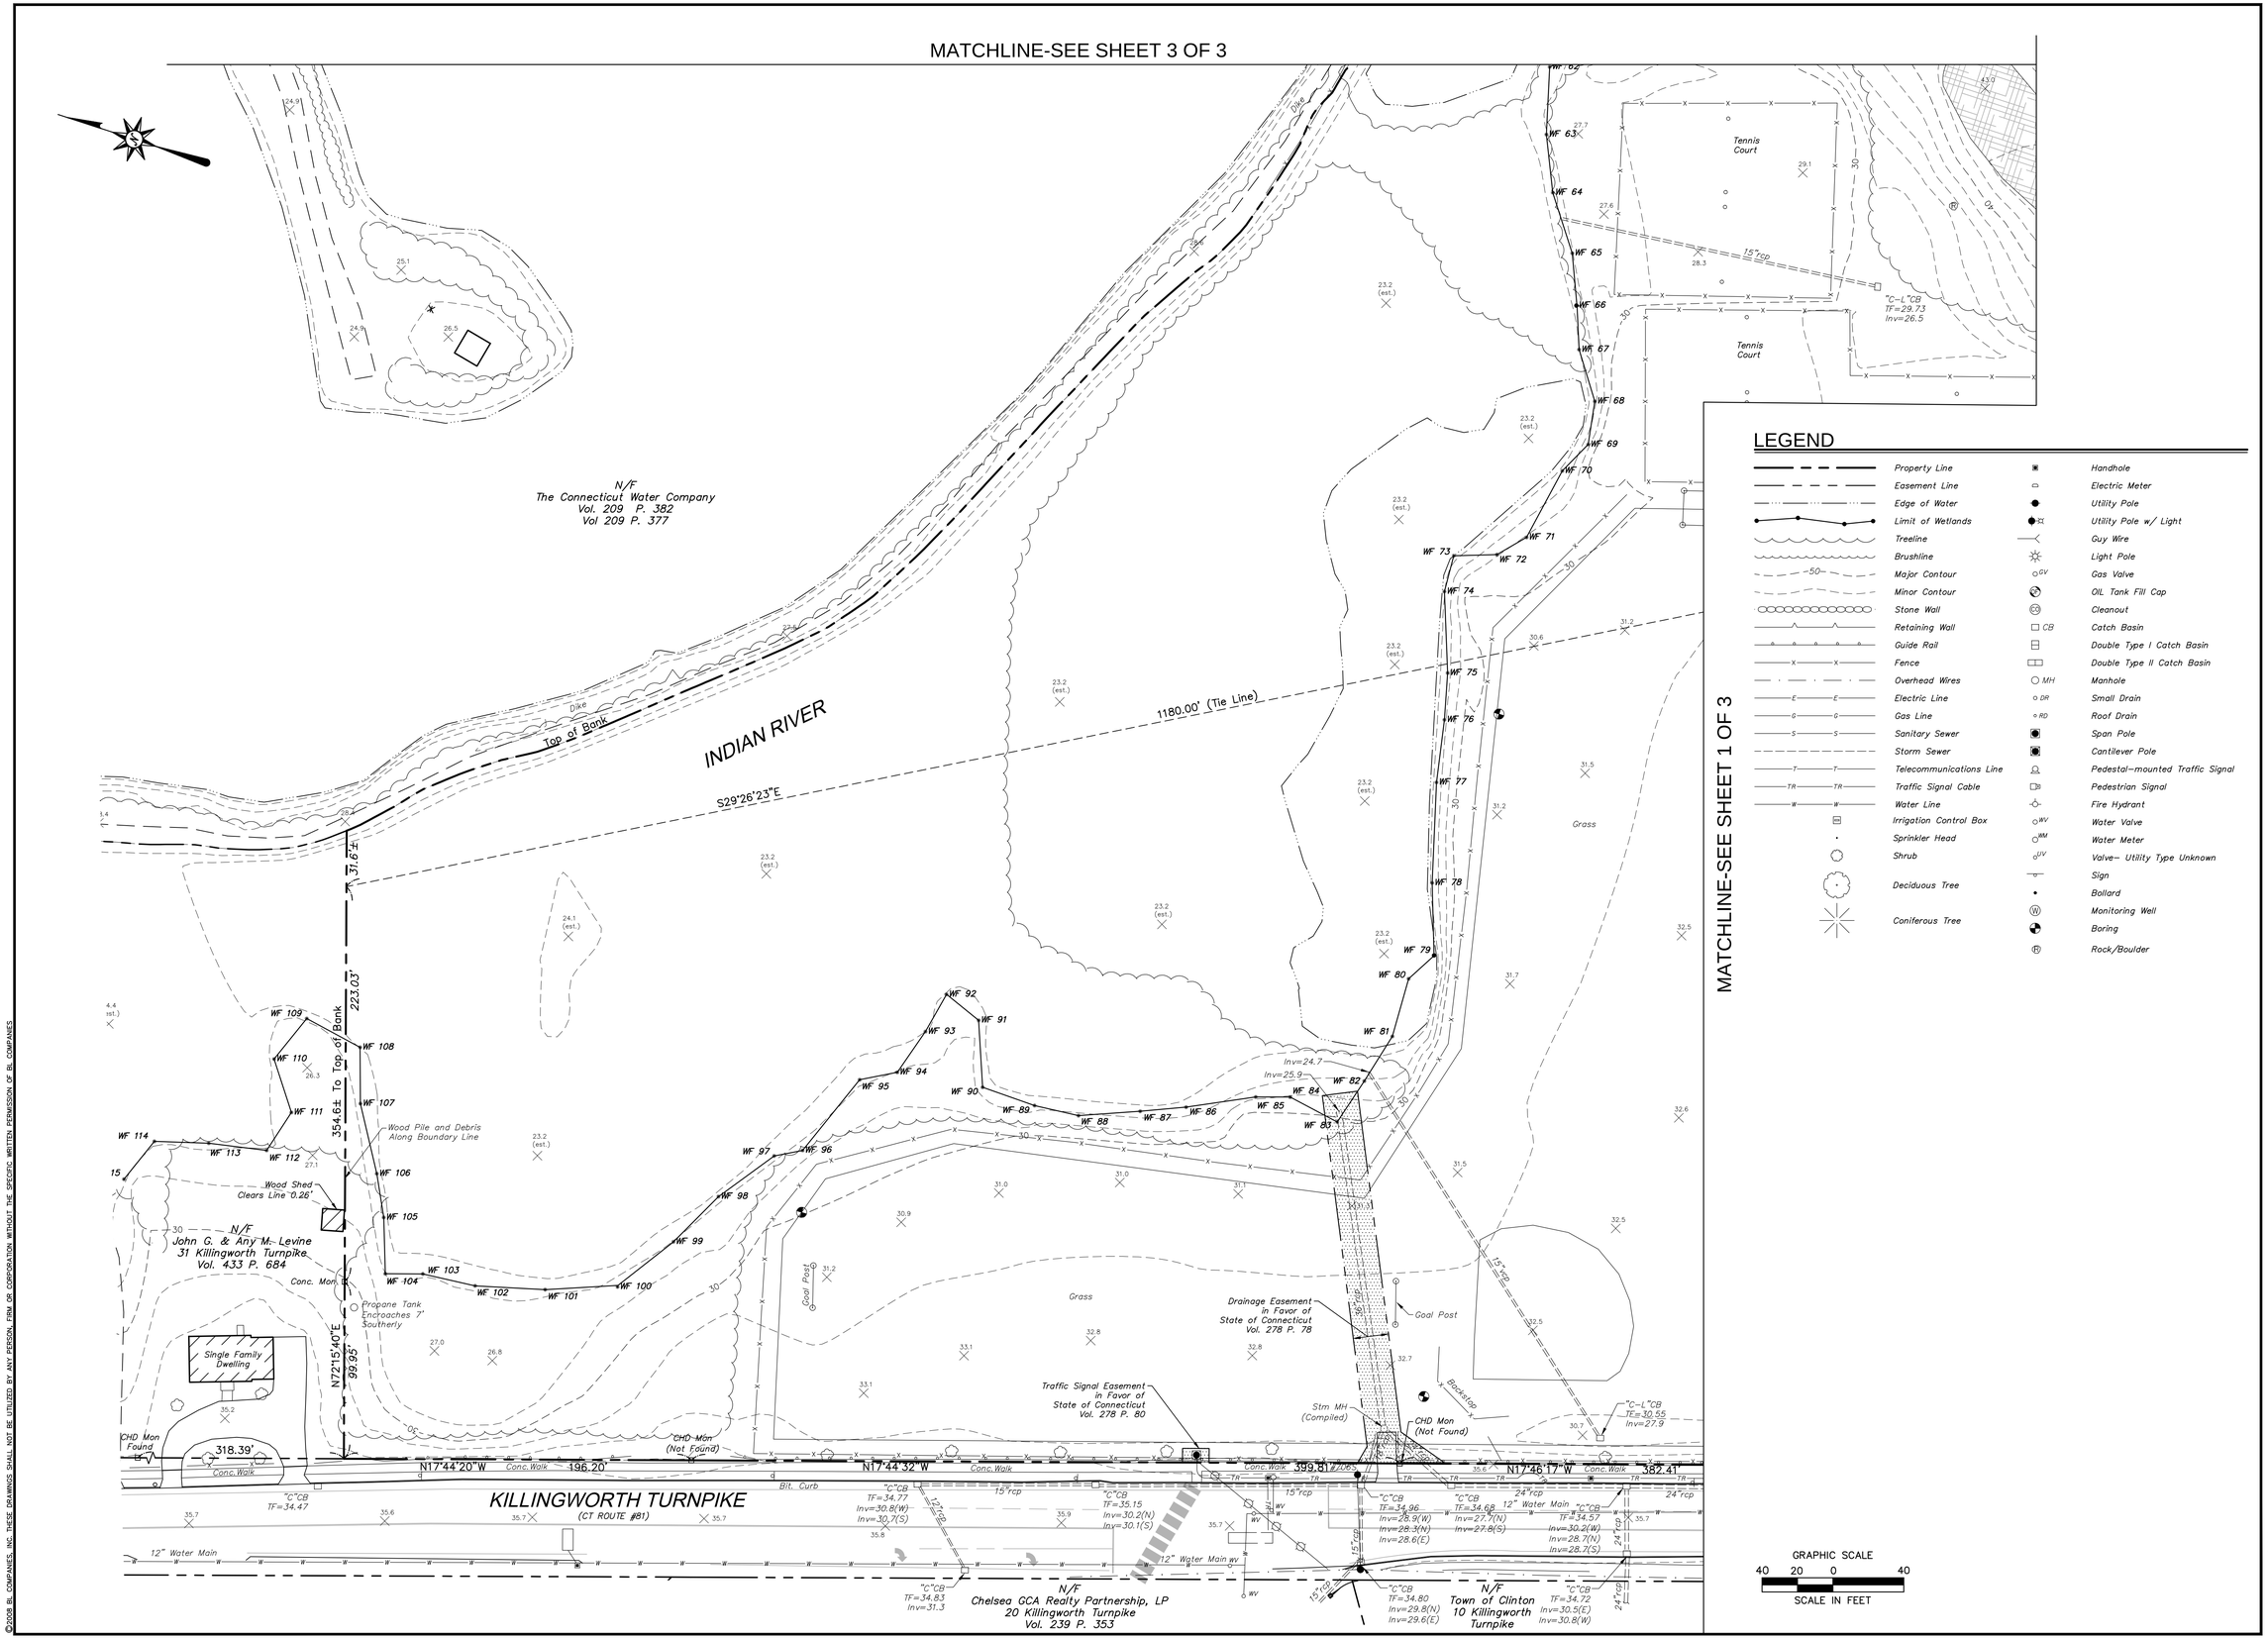

BL Companies
ARCHITECTURE
ENGINEERING
ENVIRONMENTAL
LAND SURVEYING

355 Research Parkway
Meriden, CT 06450
(203) 630-1406
(203) 630-2615 Fax

LAND OF
TOWN OF CLINTON
MORGAN HIGH SCHOOL
11 KILLINGWORTH TURNPIKE
CLINTON, CONNECTICUT

REVISIONS
No. Date Desc.

Surveyed	AV/AS/KH/MC
Drawn	AV/PM
Checked	MG
Approved	MG
Scale	1"=40'
Project No.	14C4892
Date	6/24/15
Field Book	494

CAD File: BS14C489201

Title
PROPERTY/ TOPOGRAPHIC SURVEY

Sheet No. 2 OF 3

BS-1

Xref (s): : XY14C489201

©2008 BL COMPANIES, INC. THESE DRAWINGS SHALL NOT BE UTILIZED BY ANY PERSON, FIRM OR CORPORATION WITHOUT THE SPECIFIC WRITTEN PERMISSION OF BL COMPANIES

Jan 22, 2016 9:18am kkilgus G:\JOBS14\14C\14C4892\DWG\BS14C489201.dwg
Layout: EX-1 24x36 40SC 2 OF 3